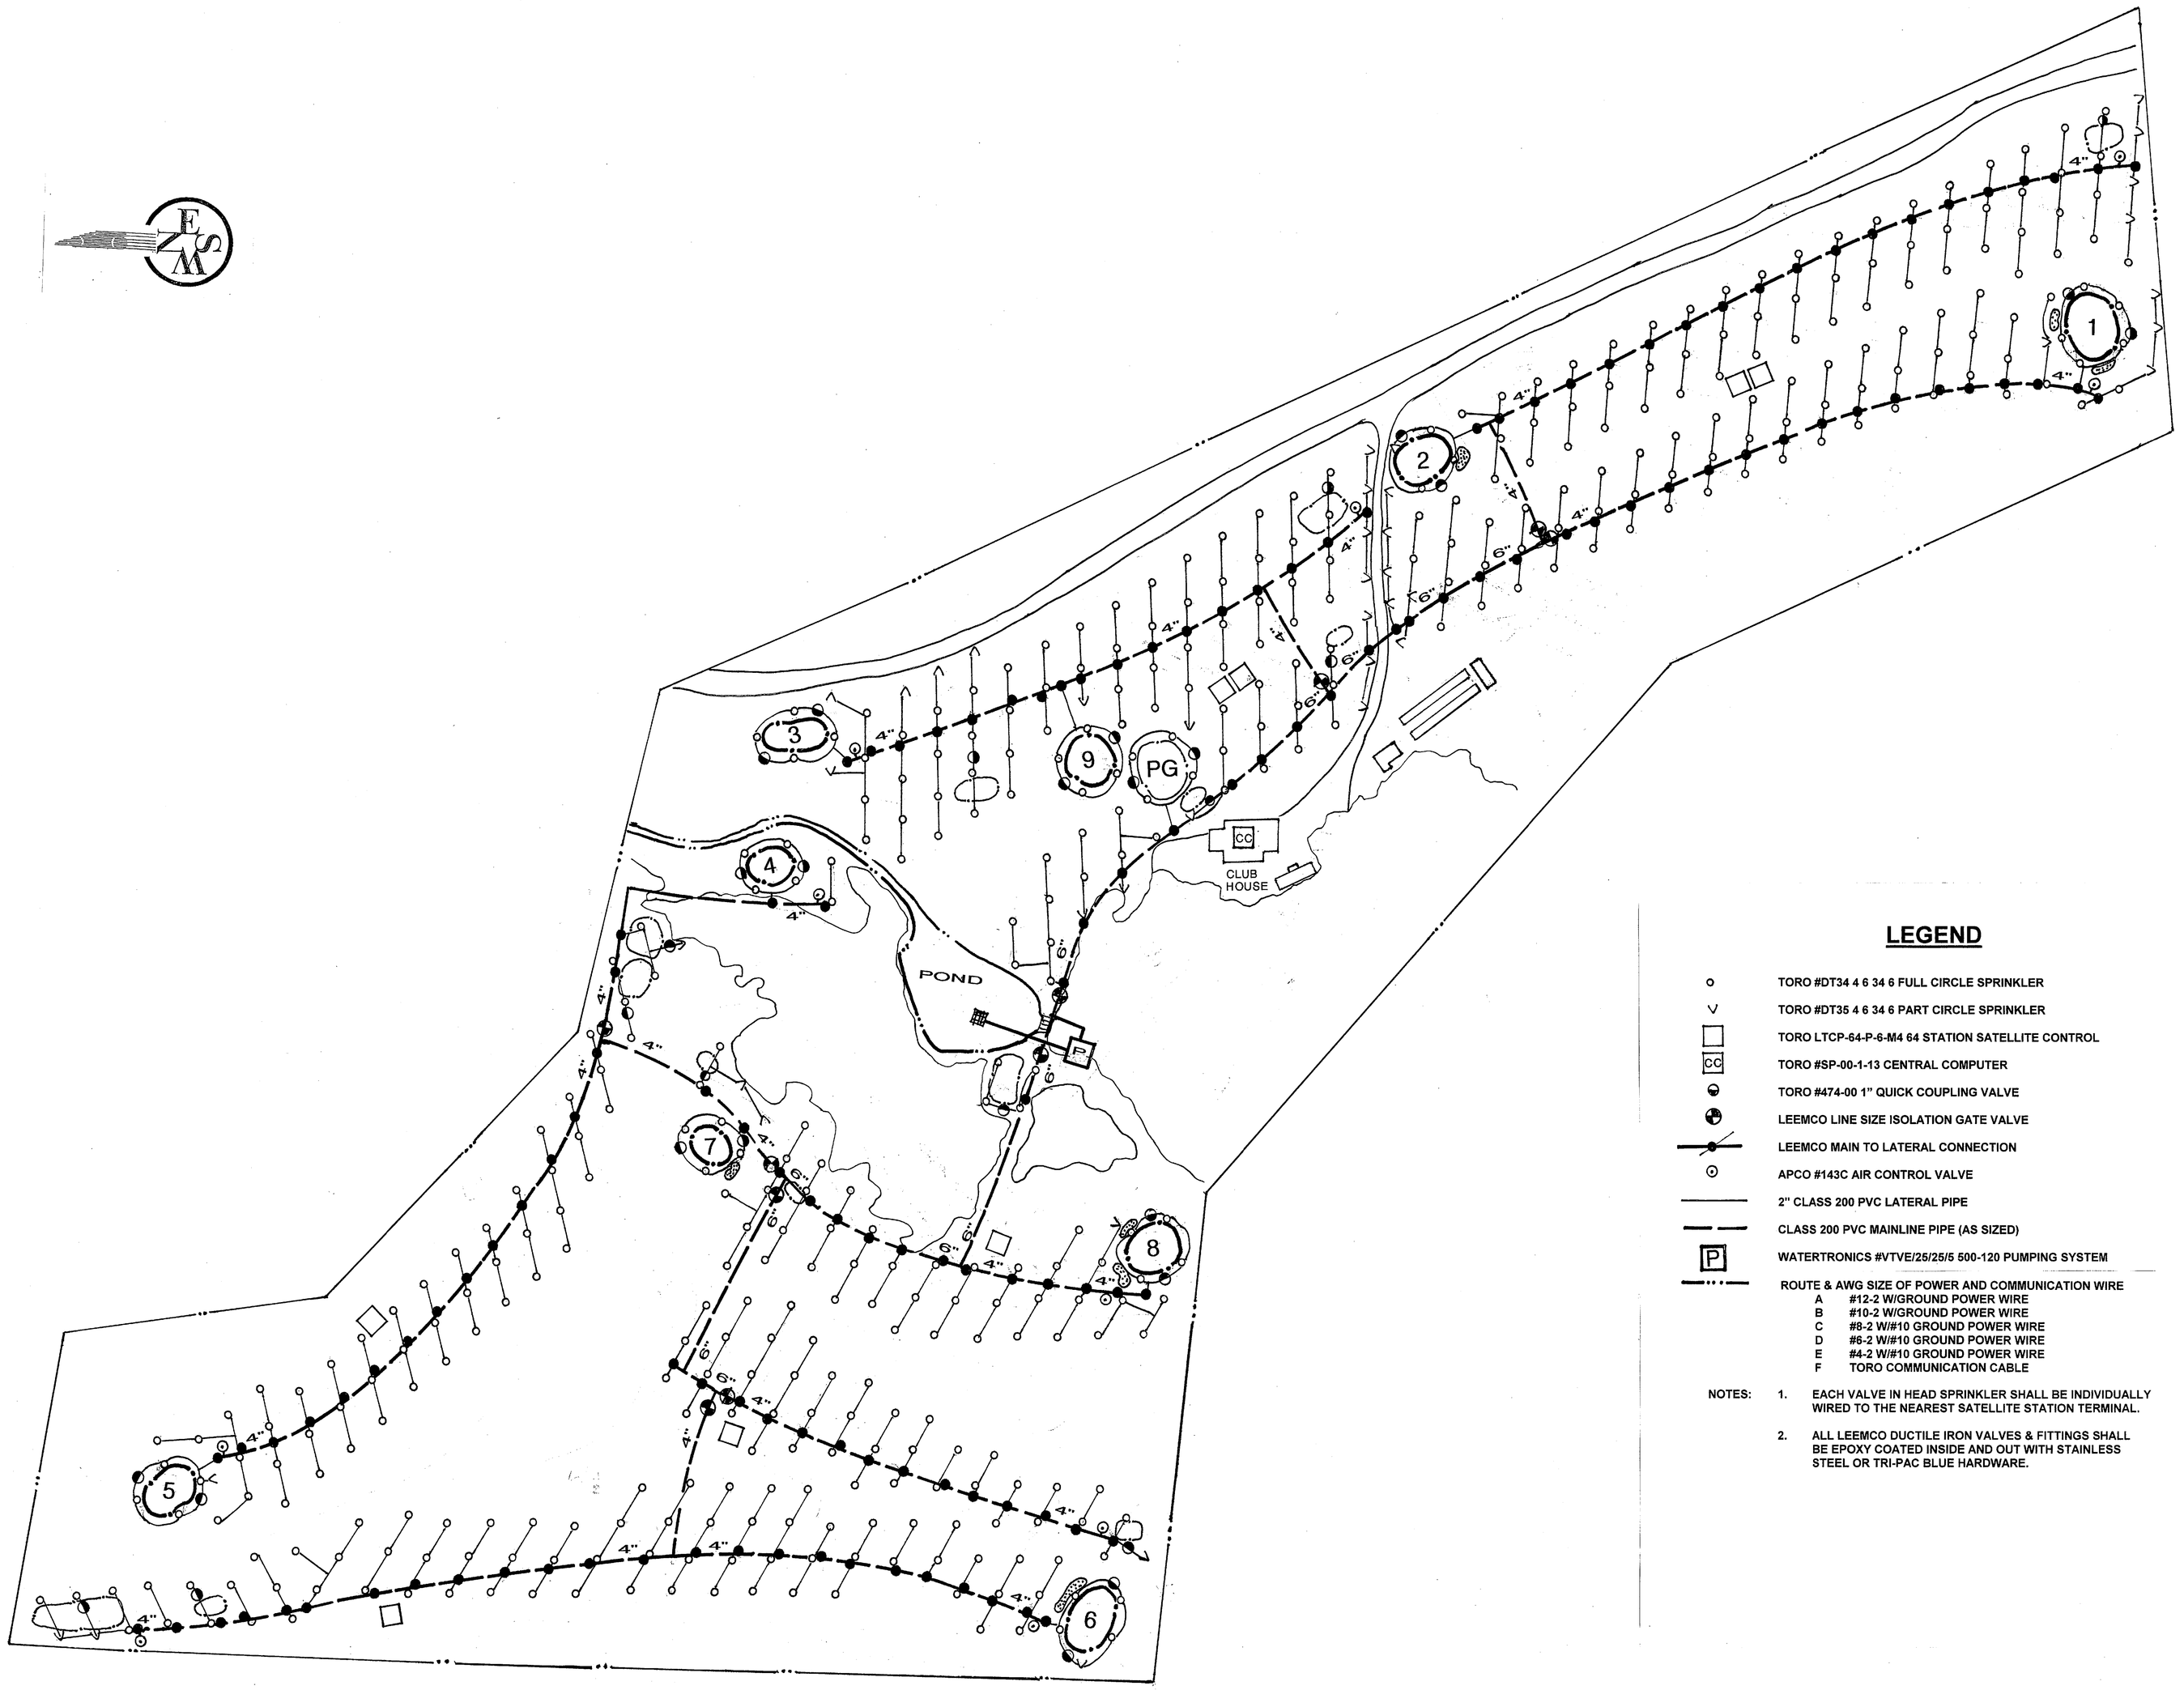

LEGEND

- TORO #DT34 4 6 34 6 FULL CIRCLE SPRINKLER
- TORO #DT35 4 6 34 6 PART CIRCLE SPRINKLER
- TORO LTCP-64-P-6-M4 64 STATION SATELLITE CONTROL
- CC — TORO #SP-00-1-13 CENTRAL COMPUTER
- TORO #474-00 1" QUICK COUPLING VALVE
- LEEMCO LINE SIZE ISOLATION GATE VALVE
- LEEMCO MAIN TO LATERAL CONNECTION
- APCO #143C AIR CONTROL VALVE
- 2" CLASS 200 PVC LATERAL PIPE
- CLASS 200 PVC MAINLINE PIPE (AS SIZED)
- P — WATERTRONICS #VTVE/25/25/5 500-120 PUMPING SYSTEM
- ROUTE & AWG SIZE OF POWER AND COMMUNICATION WIRE
  - A #12-2 W/GROUND POWER WIRE
  - B #10-2 W/GROUND POWER WIRE
  - C #8-2 W/#10 GROUND POWER WIRE
  - D #6-2 W/#10 GROUND POWER WIRE
  - E #4-2 W/#10 GROUND POWER WIRE
  - F TORO COMMUNICATION CABLE

NOTES:

1. EACH VALVE IN HEAD SPRINKLER SHALL BE INDIVIDUALLY WIRED TO THE NEAREST SATELLITE STATION TERMINAL.
2. ALL LEEMCO DUCTILE IRON VALVES & FITTINGS SHALL BE EPOXY COATED INSIDE AND OUT WITH STAINLESS STEEL OR TRI-PAC BLUE HARDWARE.

IRRIGATION PLAN

SCALE: 1" = 100'-0"

REVISIONS	BY

HARRY D. YATES
IRRIGATION DESIGN & PLANNING
18298 S SPRINGWATER ROAD
ESTACADA, OR 97023-9648
(503) 539-2376

IRRIGATION SYSTEM
MECHANICAL PLAN

GOLDENDALE
GOLF CLUB
GOLDENDALE, WASHINGTON

DRAWN	HDY/SRY
CHECKED	
DATE	FEBRUARY 17, 2010
SCALE	1"=100'-0"
JOB NO.	
SHEET	1
OF	4 SHEETS